xhb1_RecessedAerialOverall-2c.dgn

ALL INFORMATION PRESENTED IS PRELIMINARY AND SUBJECT TO REVISION

10-AUG-2020

STATE	PROJECT NO.	COUNTY	SHEET NO.
NEVADA	XXX-XXX-X	CLARK	

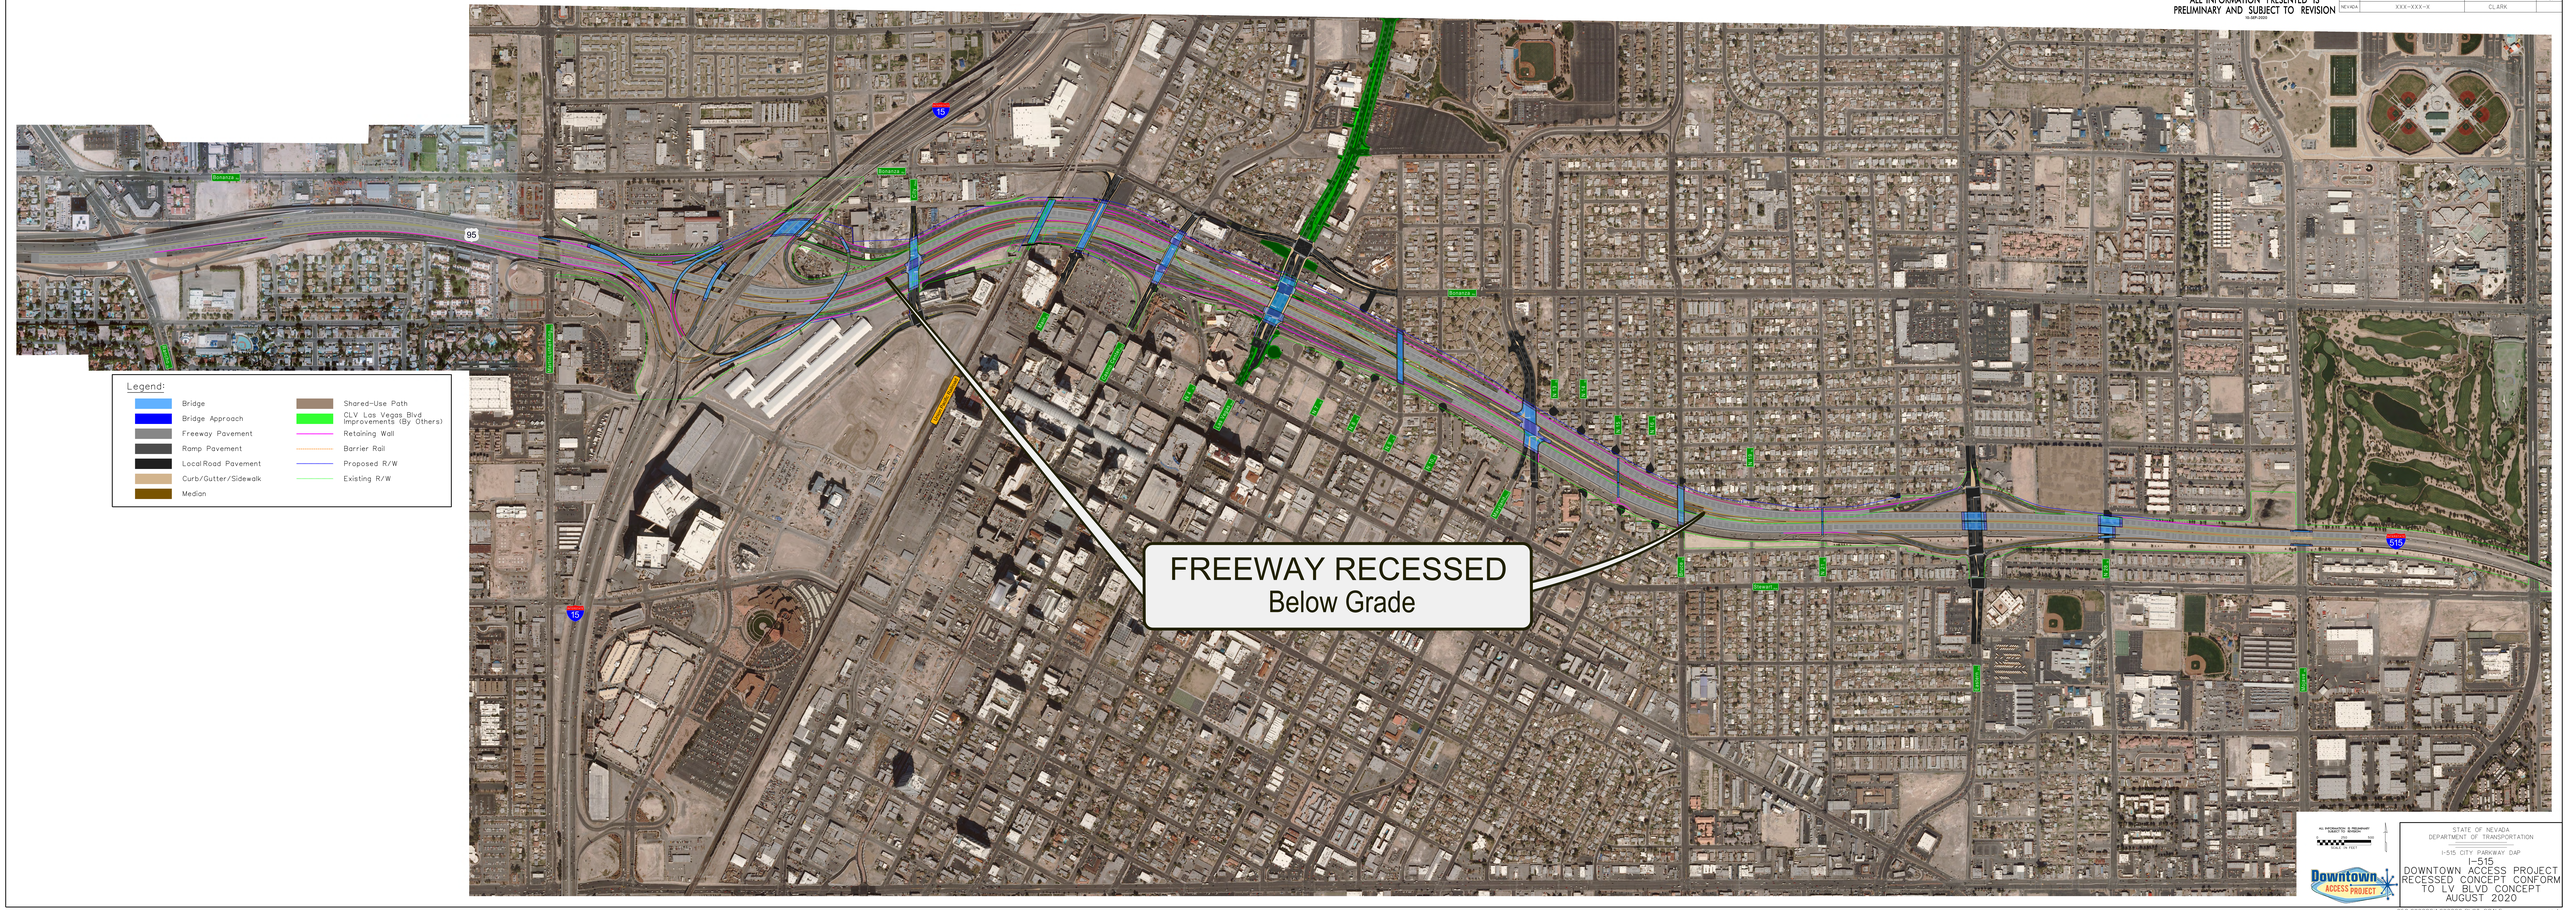

VIS INFORMATION & PRELIMINARY DESIGN ONLY - NOT FOR CONSTRUCTION

SCALE IN FEET

STATE OF NEVADA
DEPARTMENT OF TRANSPORTATION

I-515 CITY PARKWAY DAP

I-515
DOWNTOWN ACCESS PROJECT
RECESSED CONCEPT CONFORM
TO LV BLVD CONCEPT
AUGUST 2020

250.0000001:000000 PLOT SCALE

issue